
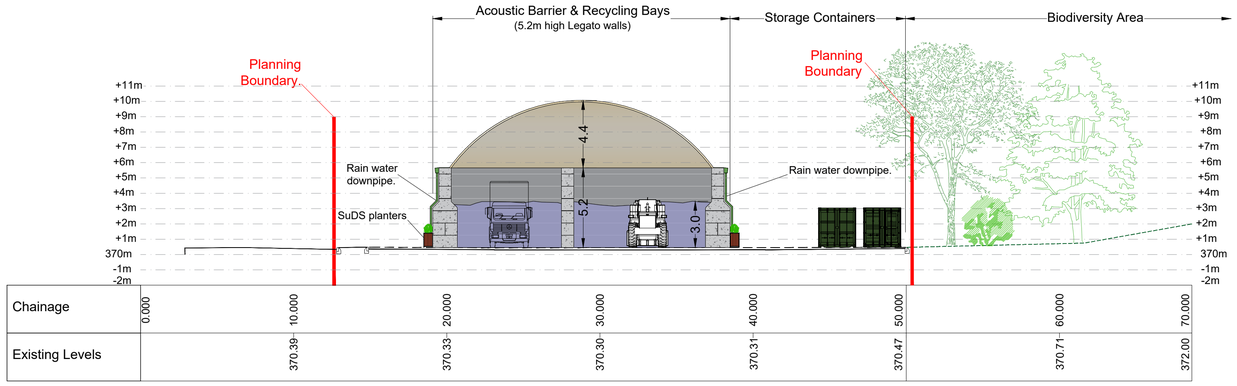


PROPOSED SITE ELEVATION 1-1

1:200

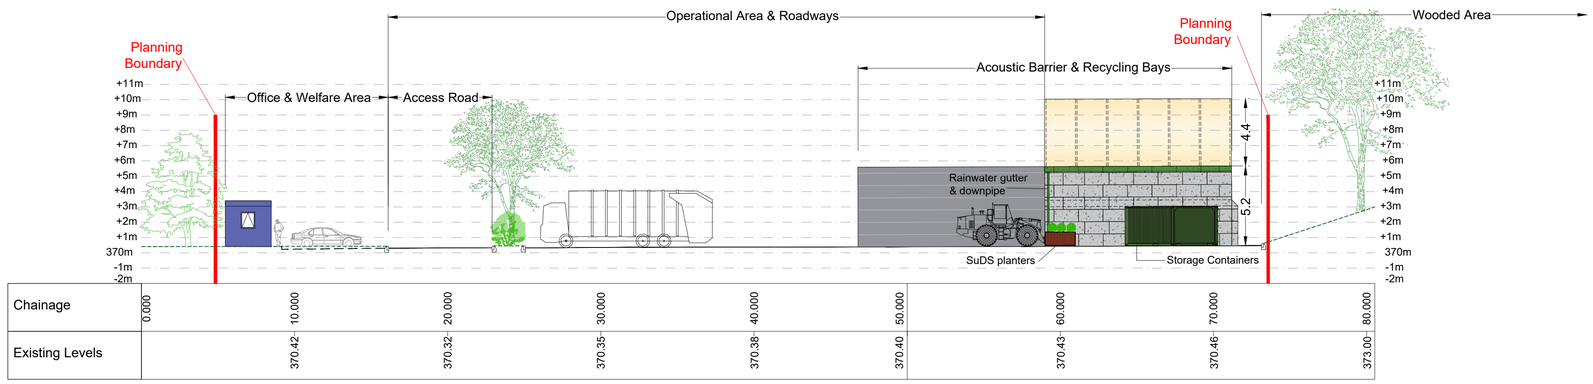

PROPOSED SITE ELEVATION 2-2

1:200

Notes:

Legend:

- EXISTING GROUND PROFILE (SOFT)
- EXISTING GROUND PROFILE (ASPHALT)
- EXISTING GROUND PROFILE (ASPHALT) - BACKGROUND

Rev	Amendments	Date	By	Chk	Auth

SLR

www.slrconsulting.com

Drawing Status & Suitability Code: **PRE-APP**

Client: WRAP

Project: BLAENAVON WTS DESIGNS

Drawing Title: PAHSE 1 - PROPOSED SITE ELEVATIONS

Scale	SLR Project No.
1:200 @ A1	402.065983.00001

Designed	Drawn	Checked	Authorised
AR	AR	DP	IM

Date	Date	Date	Date
OCT 2026	OCT 2026	MAY 2026	OCT 2026

Drawing Number: **007** Rev: **PA0**

© This drawing and its content are the copyright of SLR Consulting Ltd and may not be reproduced or amended except by prior written permission. SLR Consulting Ltd accepts no liability for any amendments made by other persons.

11/11/2026
\\slr.local\eu\Offices\UK\Bradford on Avon\Projects\402\00798 - WRAP\402.065983.00001 - WRAP Torfaen (Blaenavon) Designs\Tech\CIV\Dwgs\Wrkng\Pre-App\402.065983.00001.00X.PA0 - Blaenavon WTS Phase 1 Pre App - Proposed Elevations.DWG