Responsibility is not accepted for errors made by others in scaling from this drawing.
All construction information should be taken from figured dimensions only.

0mm 50mm 100mm

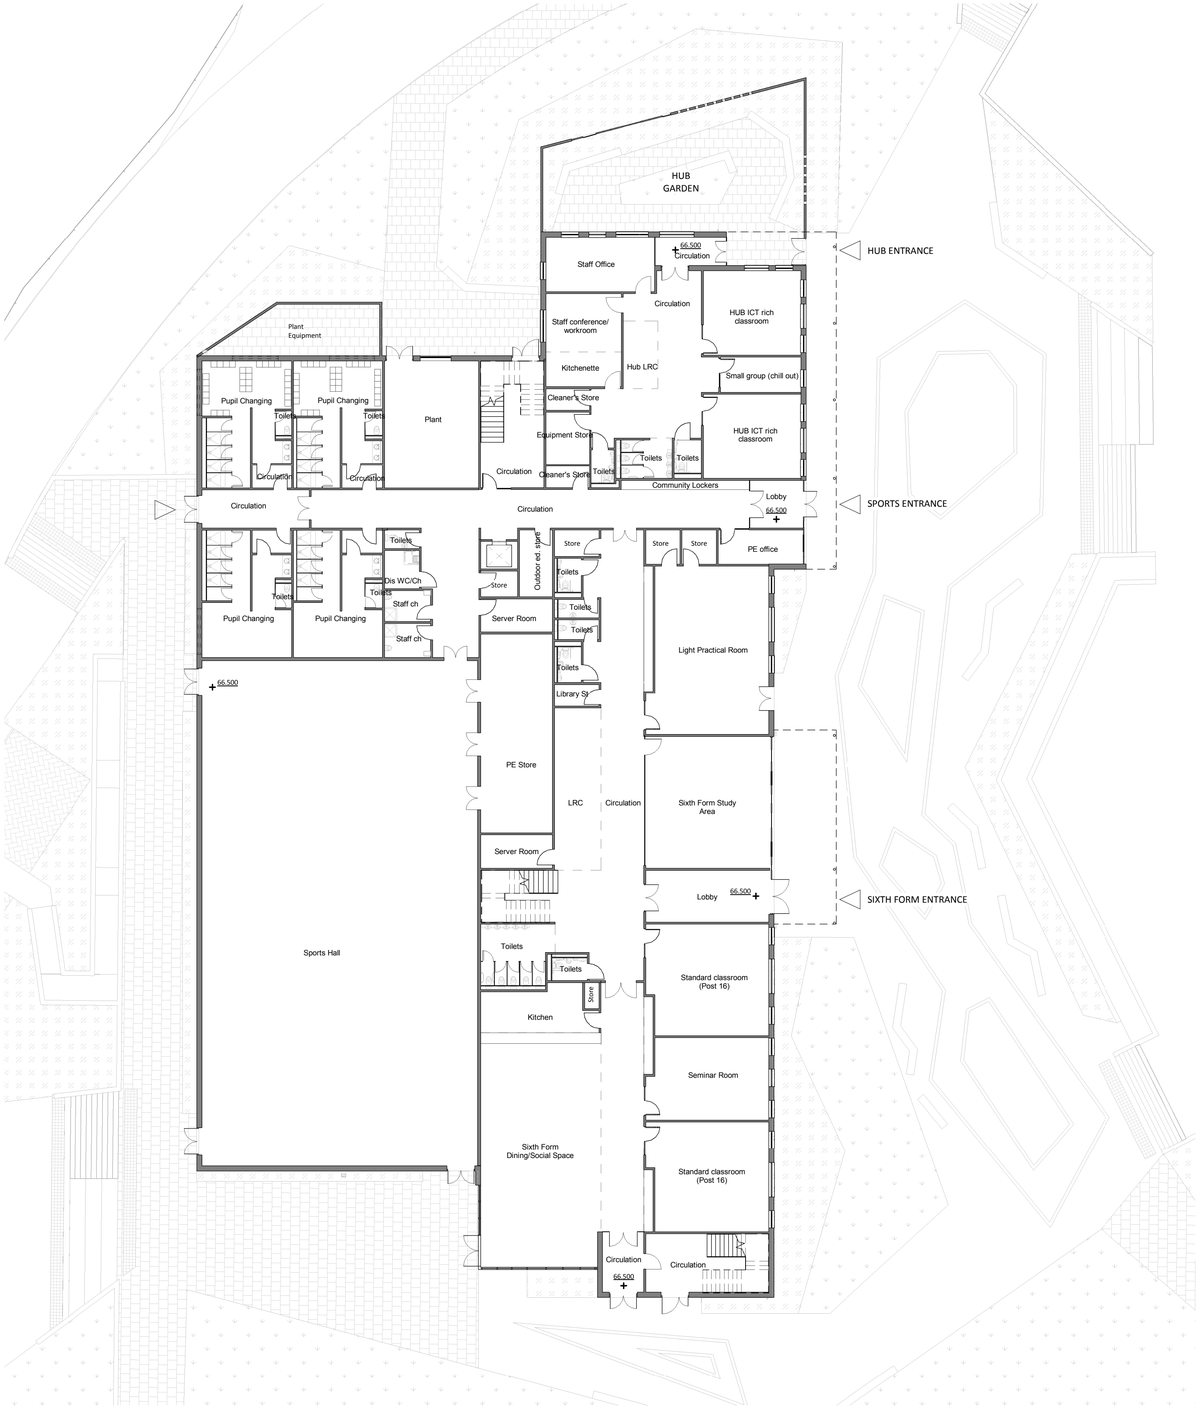

NORTH

0 5 10 m 20 m

TORFAEN COUNTY BOROUGH / BWRDEISTREF SIROL TORFAEN

KIER

STATUS	REV	DATE	DESCRIPTION
PL	P1	05/06/17	Issued for PAC submission

CLIENT
Kier Construction

REVISED BY
ERM

CHECKED BY
CJ

ORIGINATOR NO
70327

CONSULTANT
STRIDE TREGLOWN
www.stridetreglown.com

© Stride Treglown Limited 2016

PROJECT
Croesyceiliog Comprehensive School
Woodland Road
Croesyceiliog
Cwmbran
NP44 2YB

DRAWING TITLE
Sports, Hub and Sixth Form Building- Ground Floor Plan

SUITABILITY STATUS
PL : PLANNING

SCALE
1 : 200 @ A1

PROJECT | ORIGINATOR | ZONE | LEVEL | TYPE | ROLE | CLASSIFICATION | NUMBER
70327-STL-V2-00-DR-A-ZZZZ-01200

REVISION
P1