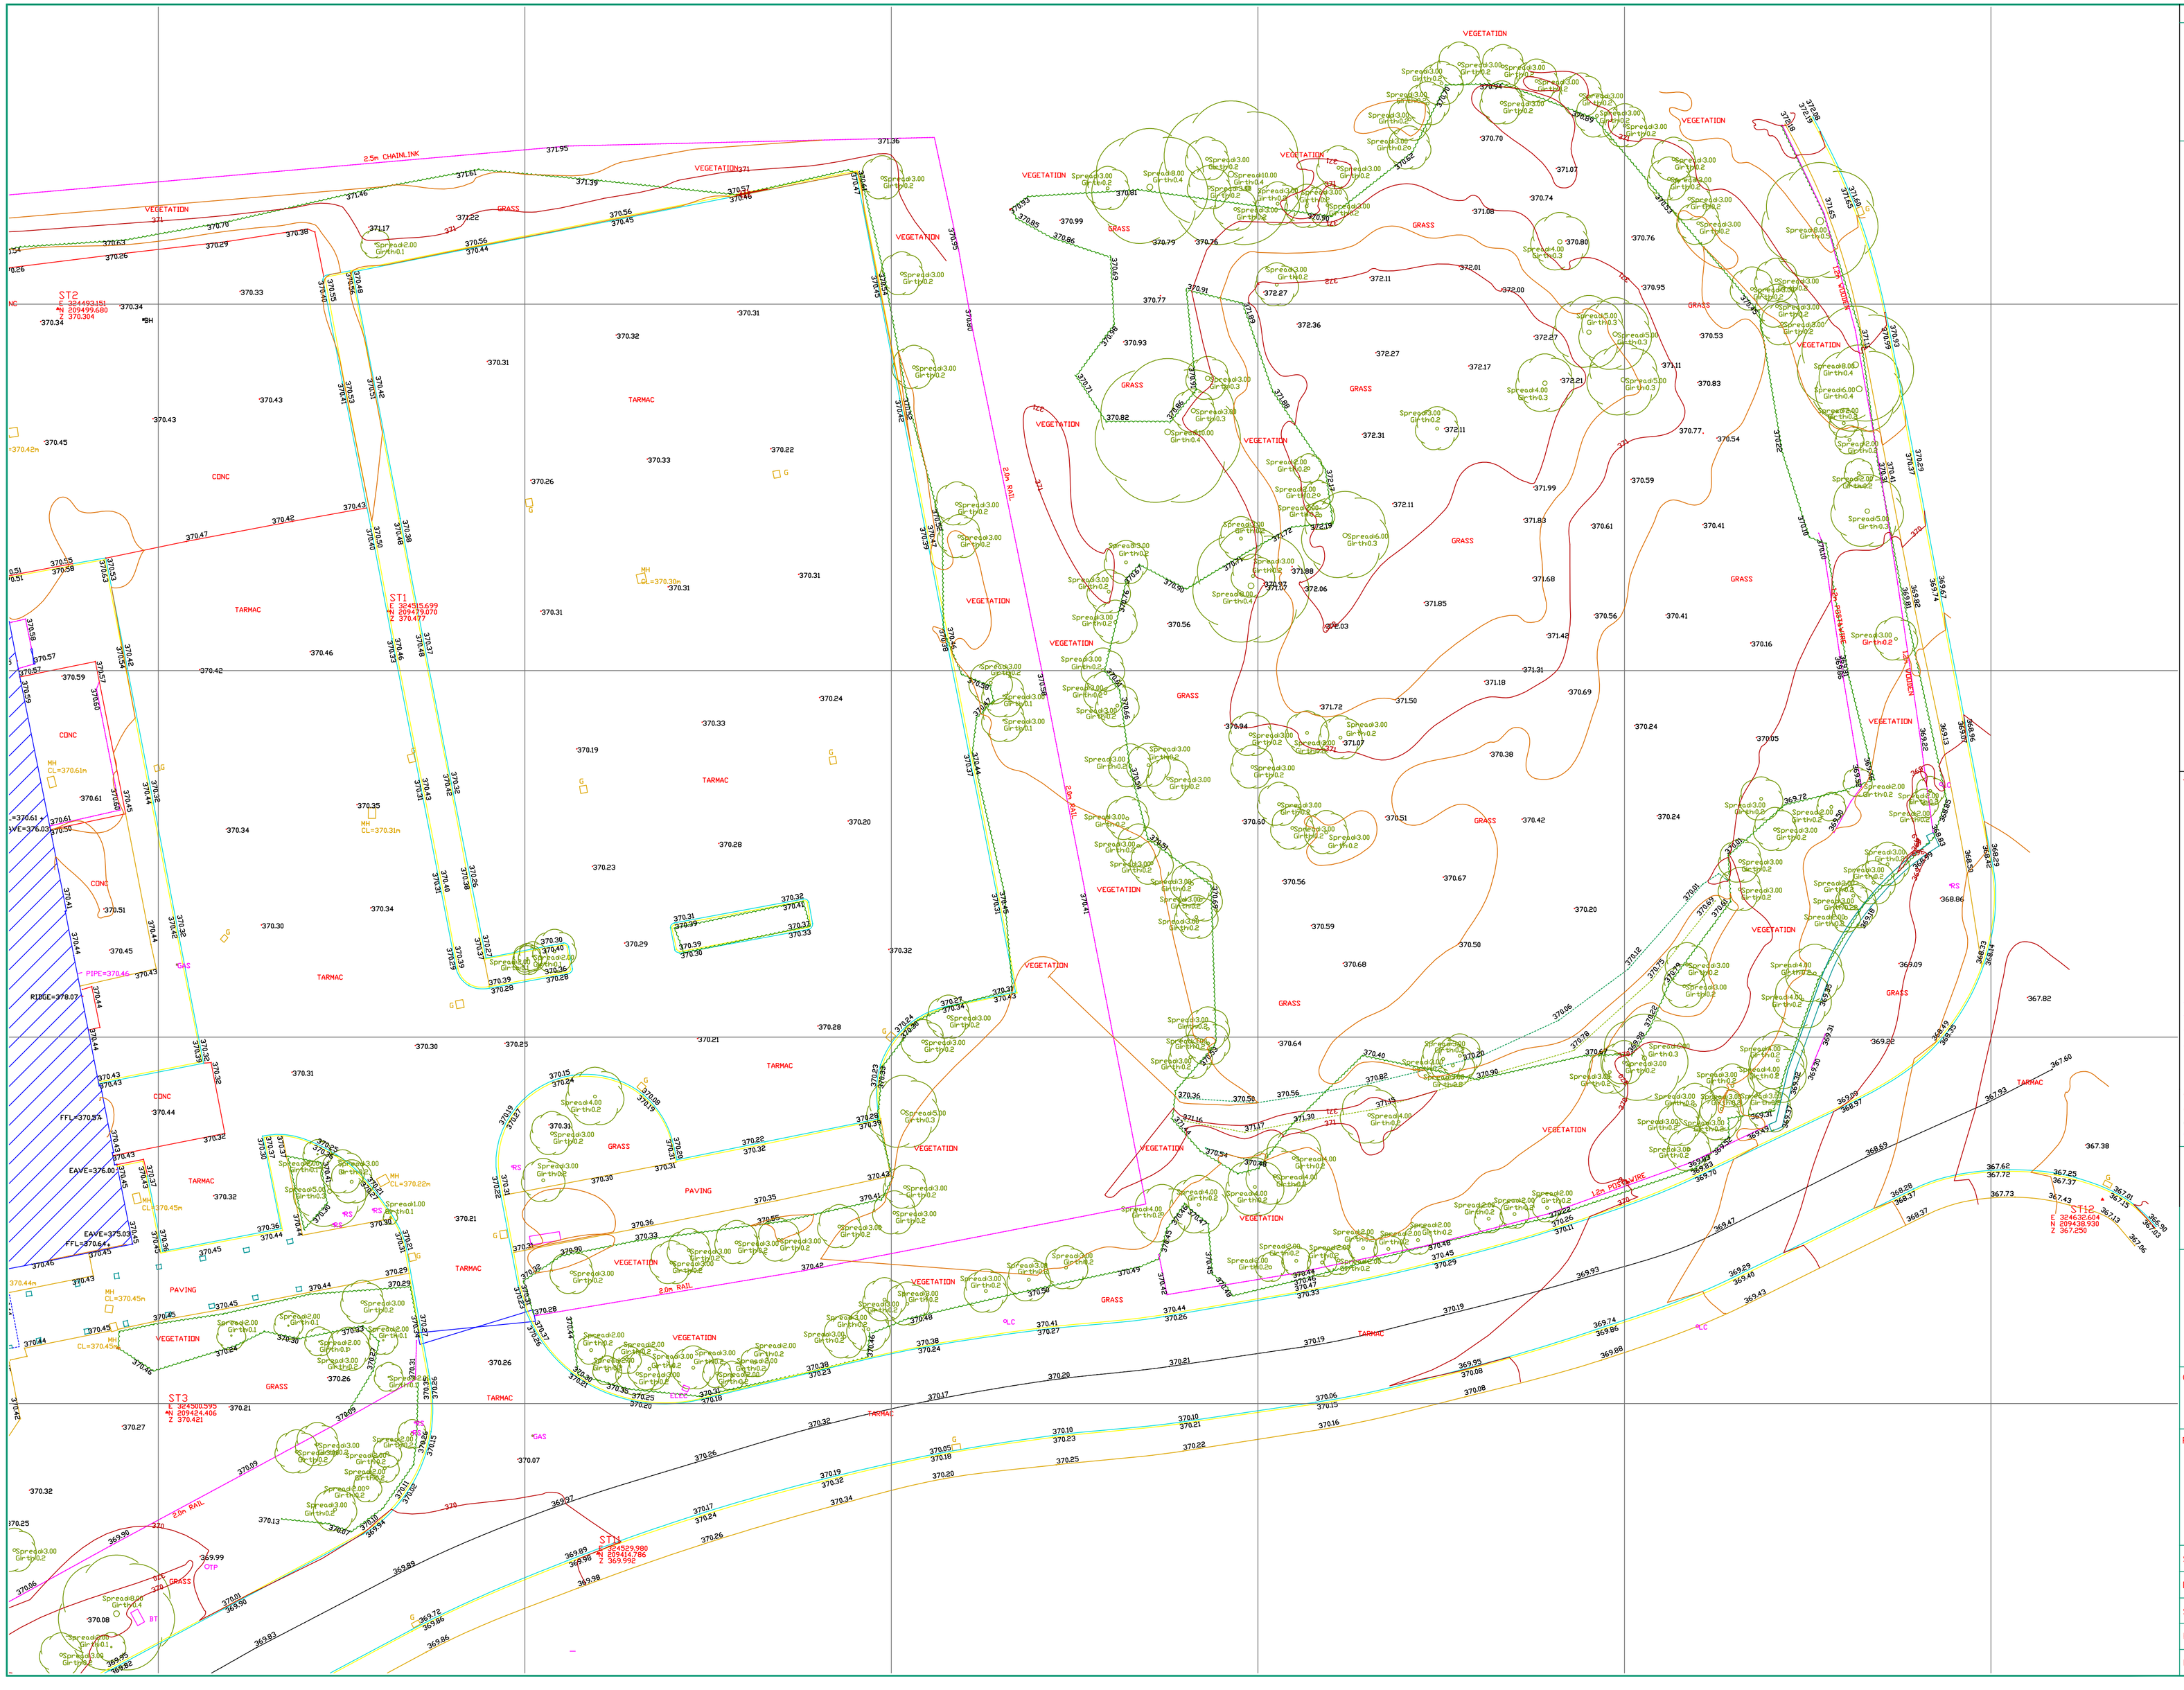


Rev	Amendments	Date	By

Do not scale this drawing
This drawing is copyright.

NOTES:

1. SITE GRID AND LEVELS ARE BASED UPON ORDNANCE SURVEY VIA THE ACTIVE GPS NETWORK.

KEY

BOTTOM OF BANK		VERGE	
TOP OF BANK		SURVEY STATION	ST1
CONTOURS		TREE HEIGHT	TH=50.09
CAB	CABINET	POST BOX SQUARE	PB
TREE		POST BOX ROUND	PB
		GRILL SQUARE	GRILL
FH	FIRE HYDRANT	GRILL ROUND	GRILL
BT	BRITISH TELECOM	BOLLARD ROUND	BL
CATV	CABLE TV	BOLLARD SQUARE	BL
	OVERHEAD LINE	BIN SQUARE	BIN
GV	GAS VALVE	BIN ROUND	BIN
1.0BR	BRICK WALL	SPOT LEVEL	38.32
1.0BL	BLOCK WALL	ASPHALT	ASP
1.0ST	STONE WALL	GRASS	GR
		GRAVEL	GRAV
	VEGETATION	HARDSTANDING	H/S
2.0 CB	CLOSE BOARD	BELISHA BEACON	BB
1.6 PR	POST RAIL FENCE	ROAD SIGN	RS
1.8 H	HERAS FENCE	TRAFFIC SIGNAL	TS
2.0 PW	POST WIRE FENCE	INSPECTION COVER	IC
	DROPPED KERB	MANHOLE SQUARE	MH
	KERB CHANNEL	MANHOLE ROUND	MH
	TOP OF KERB	MARKER POST	MP
RL=46.12	RIDGE LEVEL	TELEGRAPH POLE	TP
EL=43.88	EAVE LEVEL	LIGHTING COLUMN	LC
FFL=40.55	FINISHED FLOOR LEVEL	GULLY	G
FR=42.99	FLAT ROOF LEVEL	WATER METER	WM
		SLUICE VALVE	SV
		STOP TAP	ST

ARROW N

TOTAL SURVEYING SOLUTIONS Ltd.

CLIENT
TORFAEN COUNCIL

PROJECT
KAYS AND KEARS
INDUSTRIAL ESTATE,
BLAENAVON.

Surveyed by	MH	Date	04/07/2025
Drawn	MH	Date	15/07/2025
Scales	1:200@A1	Checked:	PCH
Project Reference No.	TTS/0428		
Drawing Number	KAY/01		

A1

PDF created with pdfFactory trial version www.pdffactory.com