


SIDE ELEVATION "C"

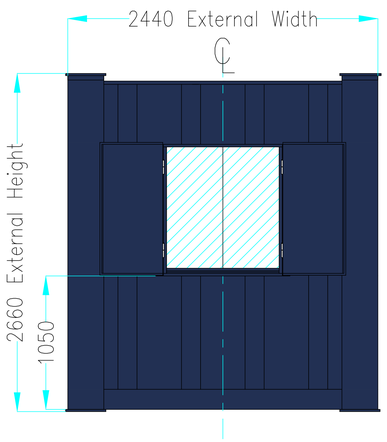


SECTIONAL PLAN

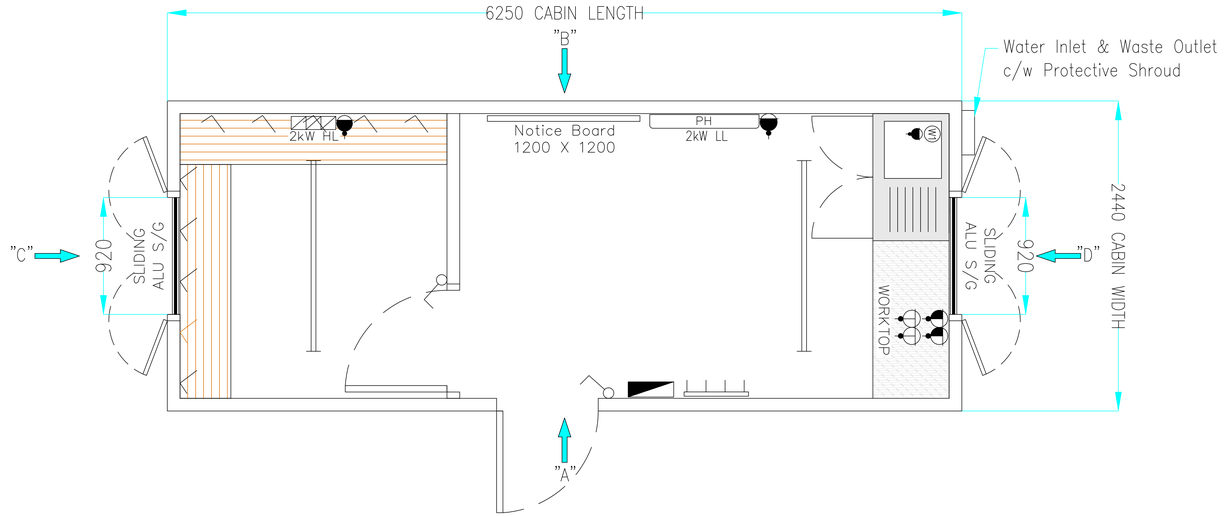


SIDE ELEVATION "D"

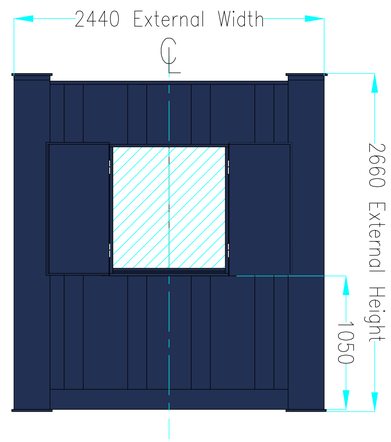

SIDE ELEVATION "A"

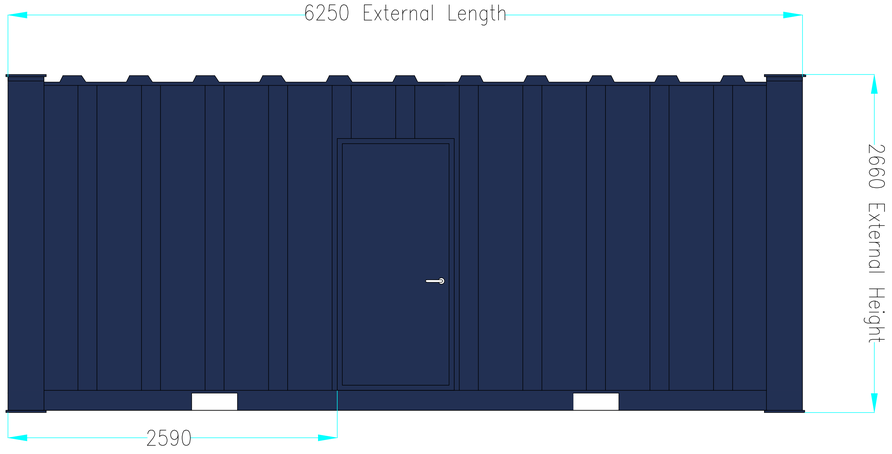

SIDE ELEVATION "B"

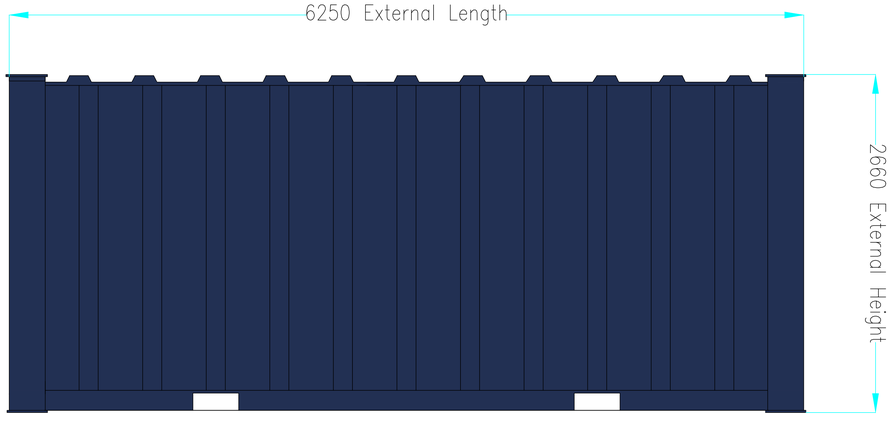

	DRAWING STATUS
1 ■	PRELIMINARY (FOR INFORMATION ONLY)
2 ☐	CLIENT APPROVED
3 ☐	ISSUED FOR MANUFACTURE
4 ☐	AS BUILT

COLOUR: BLUE to RAL 5013

OVERALL CAPACITY (M3):	*
UNLADEN WEIGHT (KG)	*
MAXIMUM LADEN WEIGHT (KG)	*
MAXIMUM LIFT WEIGHT (KG)	*

- DISTRIBUTION BOARD
- PH — 2Kw PANEL HEATER
- TUBULAR HEATER
- HIGH LEVEL FAN HEATER
- RED BULKHEAD 16W PLS
- 1500mm VAPOUR PROOF FLUORESCENT LIGHT
- BULKHEAD LIGHT
- WH — WATER HEATER
- 13A TWIN SOCKET – LOW
- 13A TWIN SOCKET – HIGH

- SWITCH SPUR
- WALL LIGHT SWITCH
- PULL LIGHT SWITCH
- T — THERMOSTAT
- EXTRACTION FAN
- SHOWER HEATER
- FROST STAT
- VENT
- E.S — 12mm EARTHING STUD
- JACKLEG

- OIL FILLED RADIATOR
- EXIT — EMERGENCY EXIT LIGHT

Additional Details:

Title
PORTABLE SPACE LTD:
20'X8' STEEL AV CANTEEN/DRYING ROOM

Unit Type
20' X 8' STEEL ANTI-VANDAL UNIT

Date	Scale	Drawn By
20-03-19	N.T.S	LG
Q No.	Drawing No.	Rev.
*	QF-065	0

Revision Details:
*


10 FT x 8 FT STANDARD SHIPPING CONTAINER

UNBRANDED GENERAL ARRANGEMENT | STANDARD HEIGHT | ALL DIMENSIONS IN mm

DRAWING 01 / 01


A3 LANDSCAPE / NTS

1 DOOR END ELEVATION

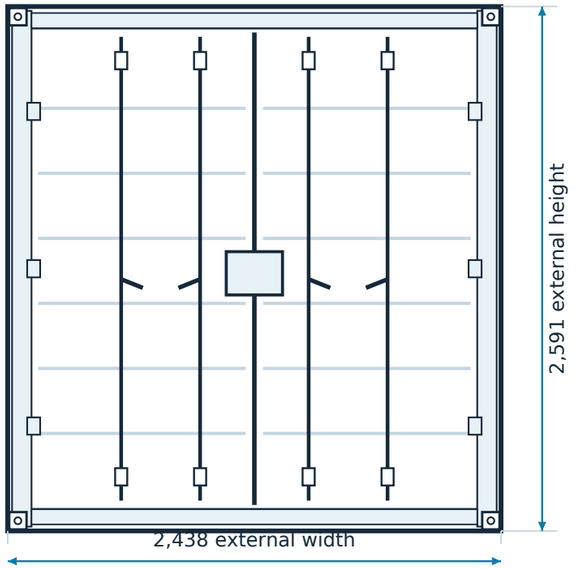


Double-opening steel cargo doors

2 ROOF PLAN / TOP VIEW

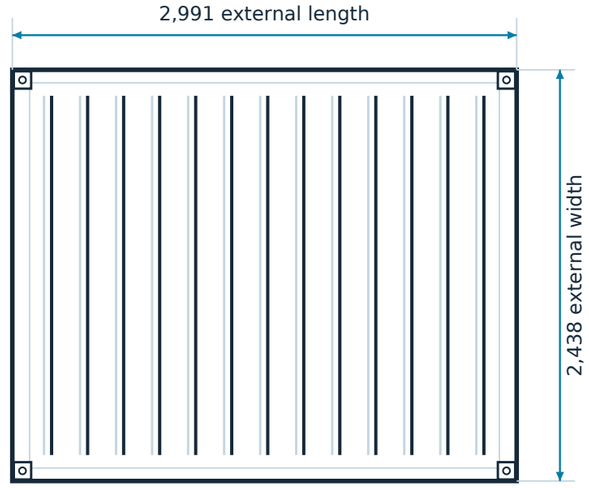

Illustrative transverse corrugation; corner castings shown

3 SIDE ELEVATION

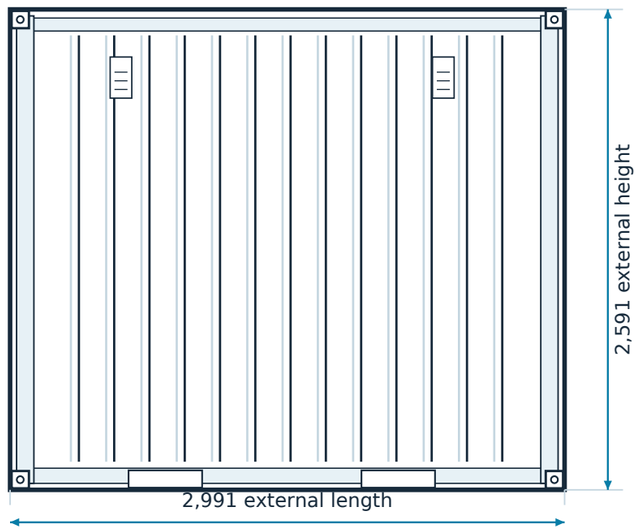

Vertical corrugated side wall, ventilation and lifting corners

4 NOMINAL DIMENSIONS & FEATURES

External length	**2,991 mm**
External width	**2,438 mm**
External height	**2,591 mm**
Internal length	**2,841 mm**
Internal width	**2,352 mm**
Internal height	**2,393 mm**
Cargo door opening	**2,343 x 2,280 mm**
Nominal internal floor	**6.7 m2**
Internal volume	**16.0 m3**
Approx. empty weight	**1,250 kg**

Projected roof footprint: 7.29 m2

REFERENCE ONLY - INDICATIVE GEOMETRY; NOT A CERTIFIED FABRICATION OR STRUCTURAL DRAWING.

Sizes and details can vary by supplier, batch and conversion. Check the physical unit before fabrication or planning submissions.

06 NOV 2026


20 FT x 8 FT STANDARD SHIPPING CONTAINER

UNBRANDED GENERAL ARRANGEMENT | STANDARD HEIGHT | ALL DIMENSIONS IN mm

DRAWING 01 / 01


A3 LANDSCAPE / NTS

1 DOOR END ELEVATION

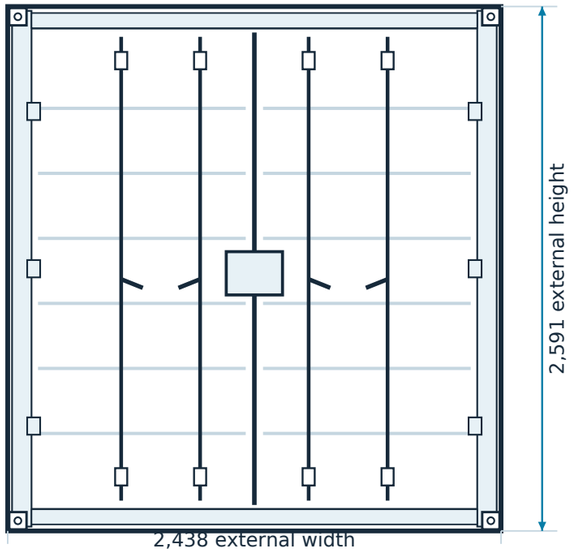


Double-opening steel cargo doors

2 ROOF PLAN / TOP VIEW

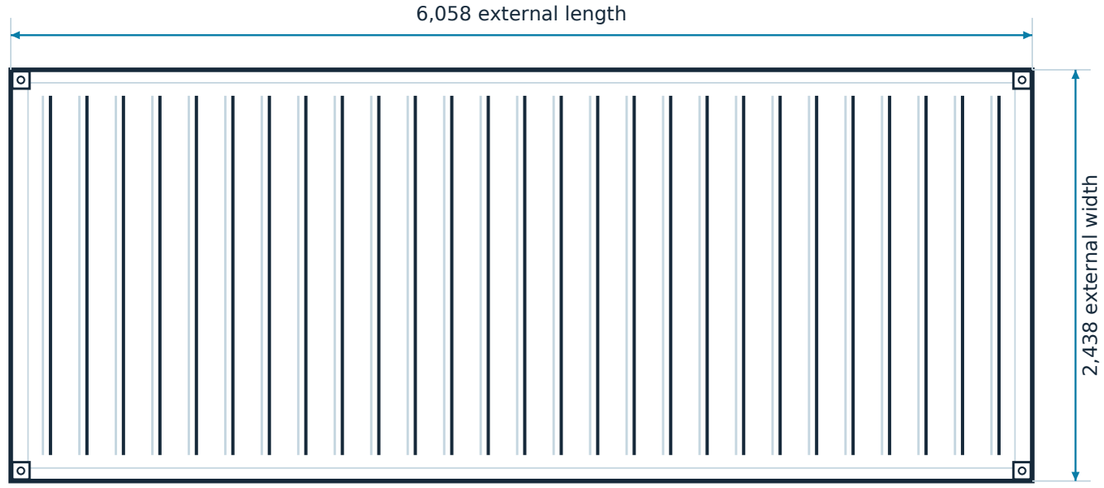

Illustrative transverse corrugation; corner castings shown

3 SIDE ELEVATION

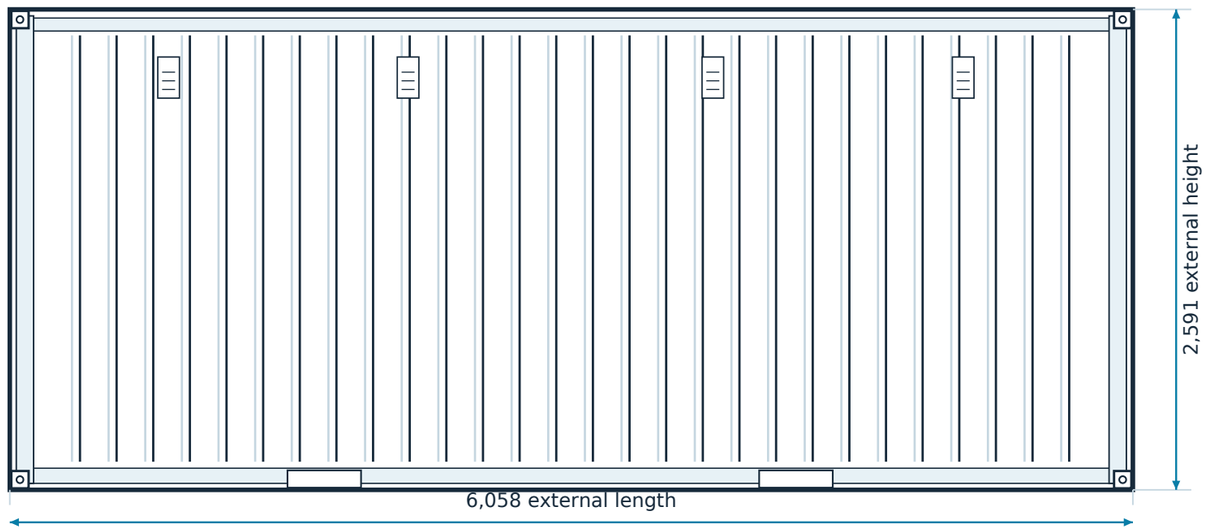

Vertical corrugated side wall, ventilation and lifting corners

4 NOMINAL DIMENSIONS & FEATURES

External length	**6,058 mm**
External width	**2,438 mm**
External height	**2,591 mm**
Internal length	**5,898 mm**
Internal width	**2,352 mm**
Internal height	**2,391 mm**
Cargo door opening	**2,340 x 2,280 mm**
Nominal internal floor	**13.9 m2**
Internal volume	**33.2 m3**
Approx. empty weight	**2,185 kg**

Projected roof footprint: 14.77 m2

REFERENCE ONLY - INDICATIVE GEOMETRY; NOT A CERTIFIED FABRICATION OR STRUCTURAL DRAWING.

Sizes and details can vary by supplier, batch and conversion. Check the physical unit before fabrication or planning submissions.

06 NOV 2026