

CYNGOR BWRDEISTREF SIROL TORFAEN

DEDDF RHEOLEIDDIO TRAFFIG FFYRDD 1984

GOLF ROAD, Y DAFARN NEWYDD, PONT-Y-PŴL

CROESFAN PÂL

HYSBYSIR trwy hyn fod Cyngor Bwrdeistref Sirol Torfaen, wrth arfer ei bwerau o dan adran 23 Deddf Rheoleiddio Traffig Ffyrdd 1984 (cyfeirir ati wedi hyn fel “y Ddeddf”), fel y’i diwygiwyd, a phob pŵer galluogi arall, ac ar ôl ymgynghoriad gyda Phrif Swyddog yr Heddlu, yn bwriadu cyflwyno Croesfan Pâl, fel y nodir yn yr atodlen i’r Hysbysiad hwn.

ATODLEN

Croesfan Pâl 45 metr i’r de-orllewin o’i chyffordd â Pine Tree Road.

Mae copi o gynllun yn dangos y darnau o’r heol y mae’r cynlluniau’n effeithio arnynt a Datganiad o resymau’r Cyngor dros y cynigion ar gael i’w gweld ar-lein ar <https://www.torfaen.gov.uk/cy/Roads-And-Pavements>

Dylid danfon gwrthwynebiadau i’r cynigion yn ysgrifenedig, gan roi manylion y seiliau ar gyfer eu gwneud, i Gyngor Bwrdeistref Sirol Torfaen, Adran Adnoddau, Isadran Gyfreithiol, Y Ganolfan Ddinesig, Pont-y-pŵl NP4 6YB neu drwy e-bost i traffic.orders.legal@torfaen.gov.uk a rhaid iddynt ddod i law erbyn 11 Tachwedd 2026, gan roi’r cyfeirnod “Golf Road”.

Dyddiedig: 21 Hydref 2026

TORFAEN COUNTY BOROUGH COUNCIL

ROAD TRAFFIC REGULATION ACT 1984

GOLF ROAD, NEW INN, PONTYPOOL

PUFFIN CROSSING

TAKE NOTICE that Torfaen County Borough Council in exercise of their powers under section 23 of the Road Traffic Regulation Act 1984 (hereinafter referred to as “the Act”), as amended, and of all other enabling powers and after consultation with the Chief Officer of Police, propose to introduce a Puffin Crossing, as outlined within the schedule to this Notice.

SCHEDULE

Puffin Crossing 45 metres south-west of its junction with Pine Tree Road.

A copy of a plan showing the affected lengths of road and Statement of the Council’s reasons for the proposals is available to view online via <https://www.torfaen.gov.uk/roadsandpavements>.

Objections to the proposals should be sent in writing specifying the grounds upon which they are made to Torfaen County Borough Council, Resources Department, Legal Section, Civic Centre, Pontypool NP4 6YB or by email to traffic.orders.legal@torfaen.gov.uk and must be received by 11 November 2026, quoting the reference “Golf Road”.

Dated: 21 October 2026

TORFAEN COUNTY BOROUGH COUNCIL

GOLF ROAD, NEW INN, PONTYPOOL


PROPOSED PUFFIN CROSSING

STATEMENT OF REASONS

The Council is proposing to implement a signalised puffin crossing on Golf Road, New Inn, Pontypool. The Council received multiple road safety concerns from members of the public, parents and local ward members regarding vehicle speeds and crossing Golf Road as a means to access New Inn Infants and Nursery School.

The crossing is therefore designed to provide reduced speeds and improved connectivity for pedestrians and ensure a safe crossing point for those walking to and from school as well as providing a wider community benefit.

The proposals are shown on Drawing No. T944_R400_002 A

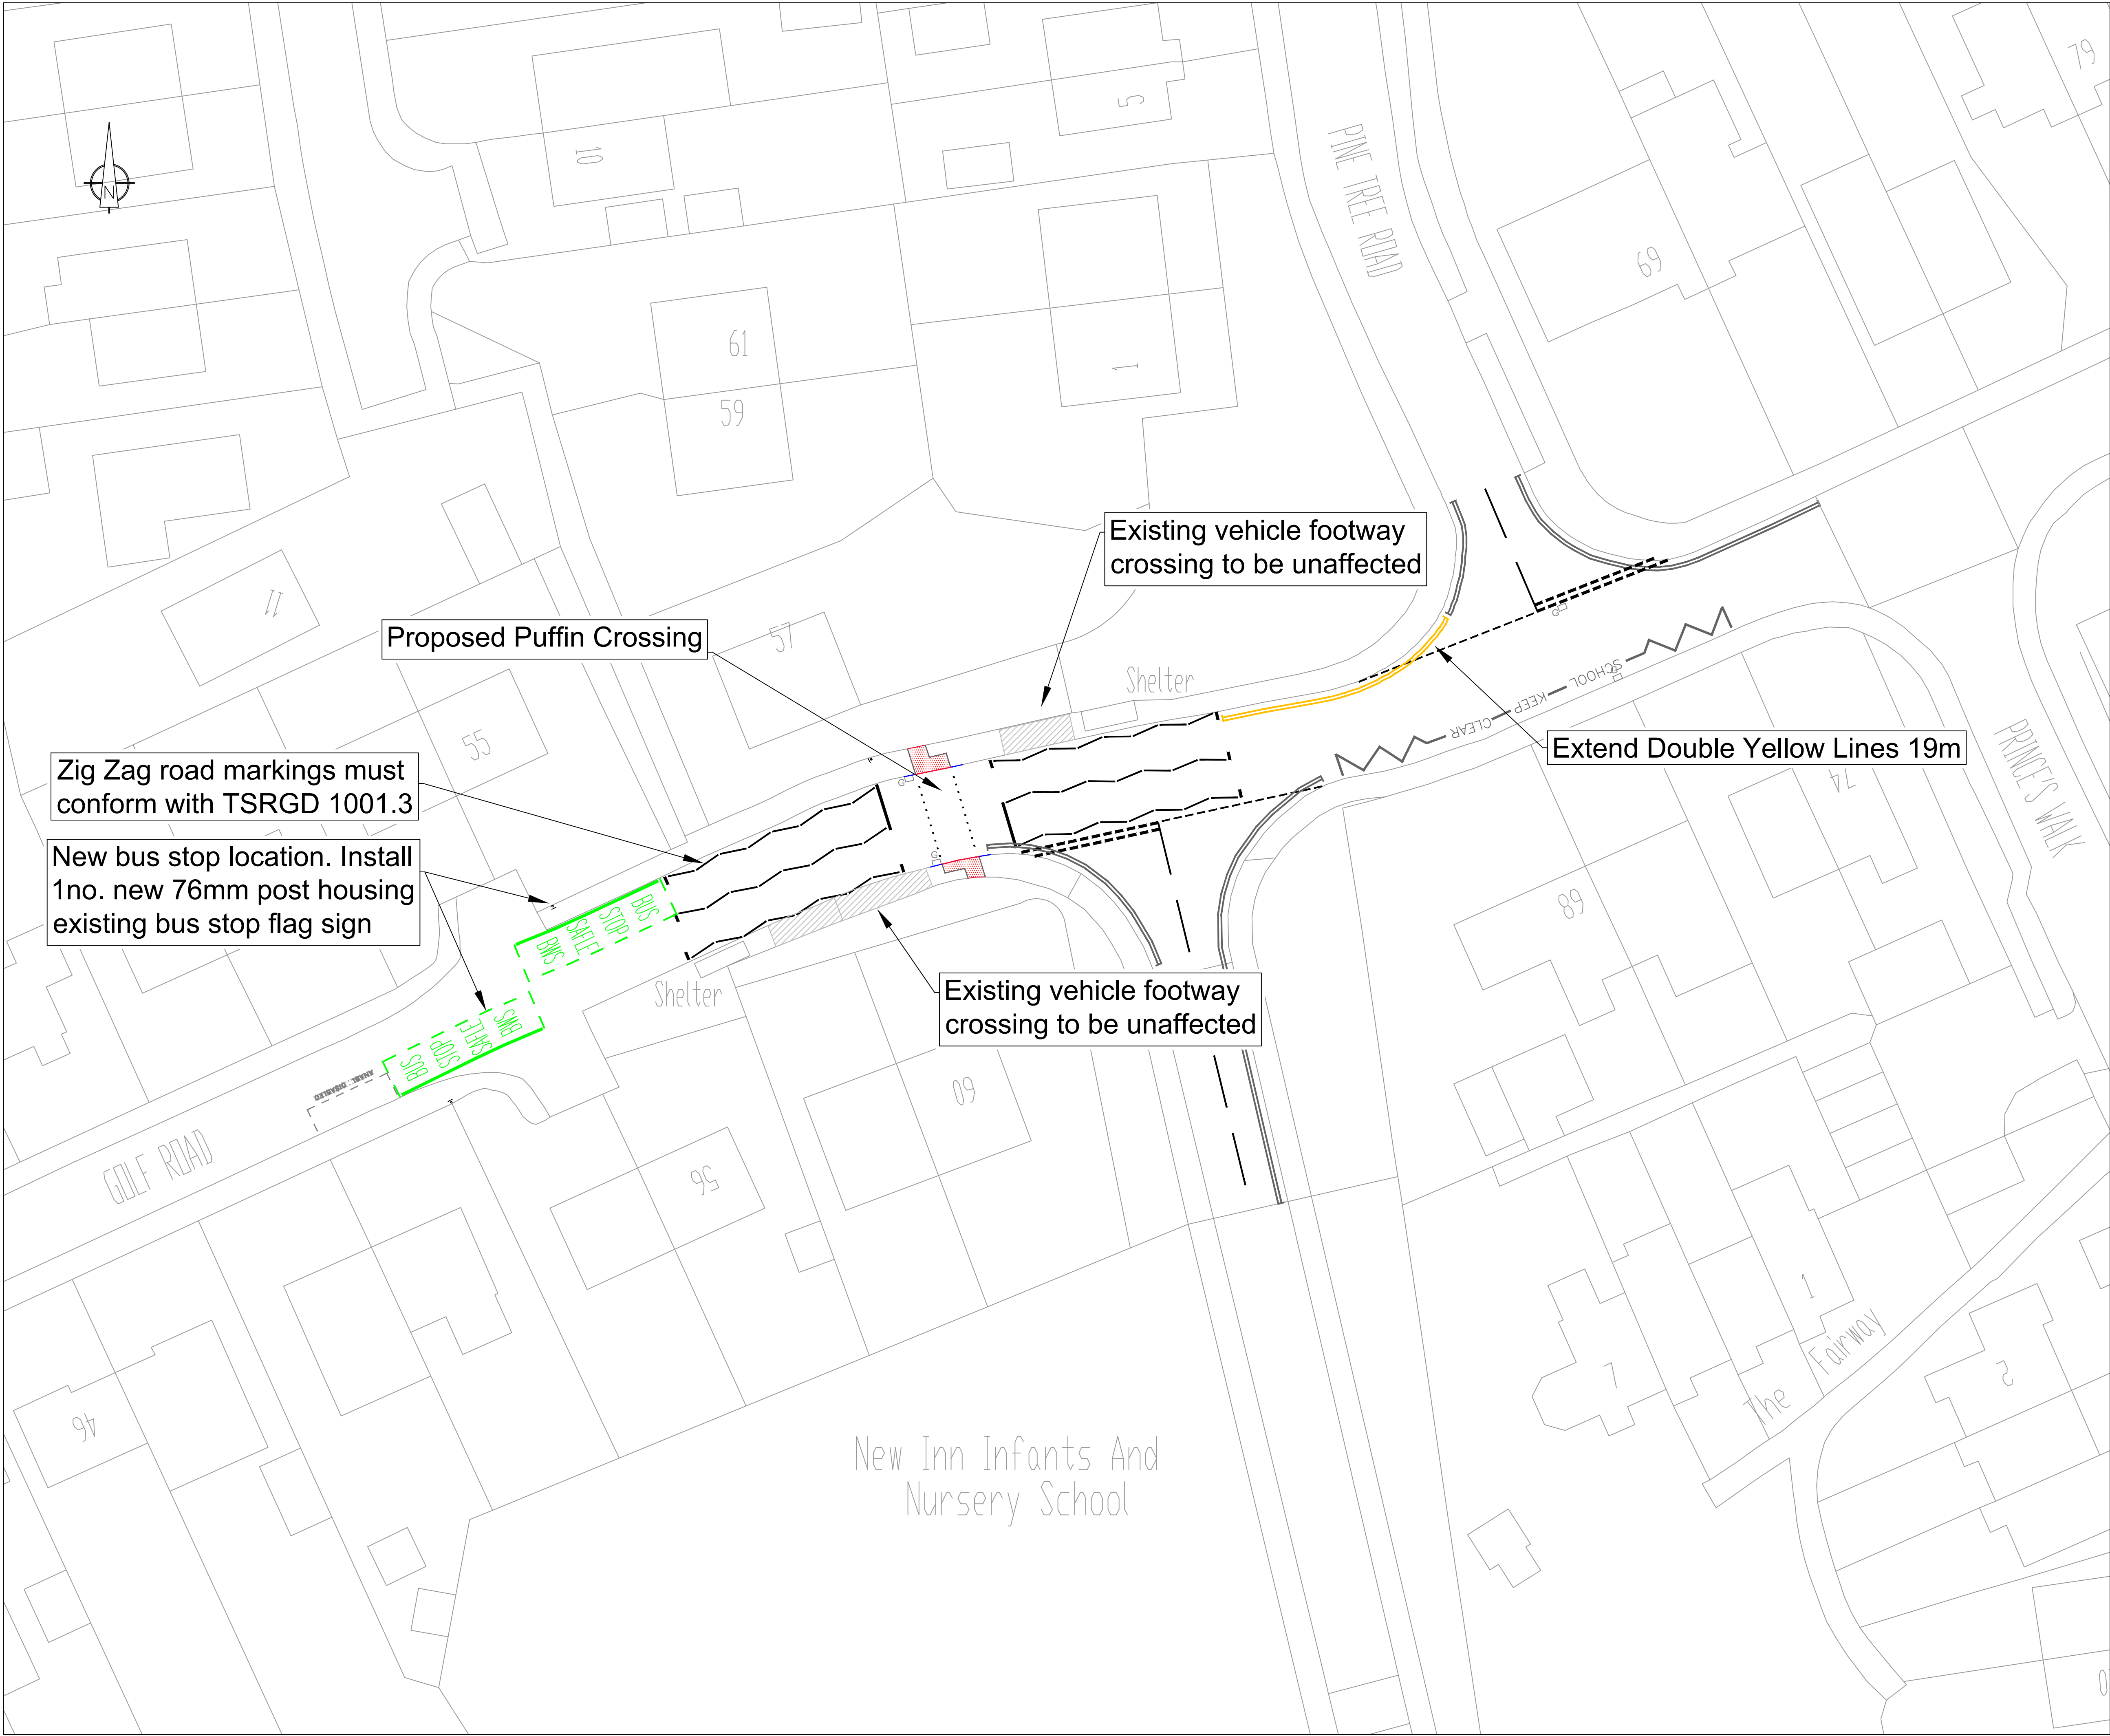

KEY:

- Existing School Keep Clear markings to remain
- Existing Prohibition of Waiting at Any Time (double yellow line) restrictions to remain
- Proposed Prohibition of Waiting at Any Time (double yellow line) restrictions
- Proposed relocation of existing Bus Stop Cage marking

Reproduced from Ordnance Survey with permission of the Controller of Her Majesty's Stationary Office © Crown copyright.
Unauthorised reproduction infringes Crown Copyright and may lead to prosecution/civil proceedings.
LICENCE No LA 100020789. 2005

Alghythyddyd o Fapiau'r Ordnance Survey gyda chaniatâd Rheolwr Llyfrfa El Mawrthdyd © Hawlfraint y Goron.
Y Mae
Alghythyddu heb awdurdod yn torri Hawlfraint y Goron a gall anwain at enlyniad neu achosion sifil.
RHIF Y TRYDDDED LA 100020789. 2005

?	GOLF ROAD, NEW INN, PONTYPOOL PROPOSED PUFFIN CROSSING	MC	???	???	?????
Revision	Description	Drawn By.	Check By.	App'd By.	Date

TORFAEN COUNTY BOROUGH

BWRDEISTREF SIROL TORFAEN

**NEIGHBOURHOODS AND ENVIRONMENT
CYMDOGAETHAU A'R AMGYLCHEDD**

*Director/ Cyfarwyddwr
Mark Thomas*

**GOLF ROAD, NEW INN, PONTYPOOL
PROPOSED PUFFIN CROSSING**

CONSULTATION DRAWING

DRAWN	MC	14/08/2026	CHECKED	GN	05/10/2026
-------	----	------------	---------	----	------------

SCALE: Not to Scale

This drawing must not be scaled. The contractor should check dimensions before commencing work and report any errors or omissions to the Engineer.

DRG. No.	T944_R400_002 A	Revision	A
----------	-----------------	----------	---